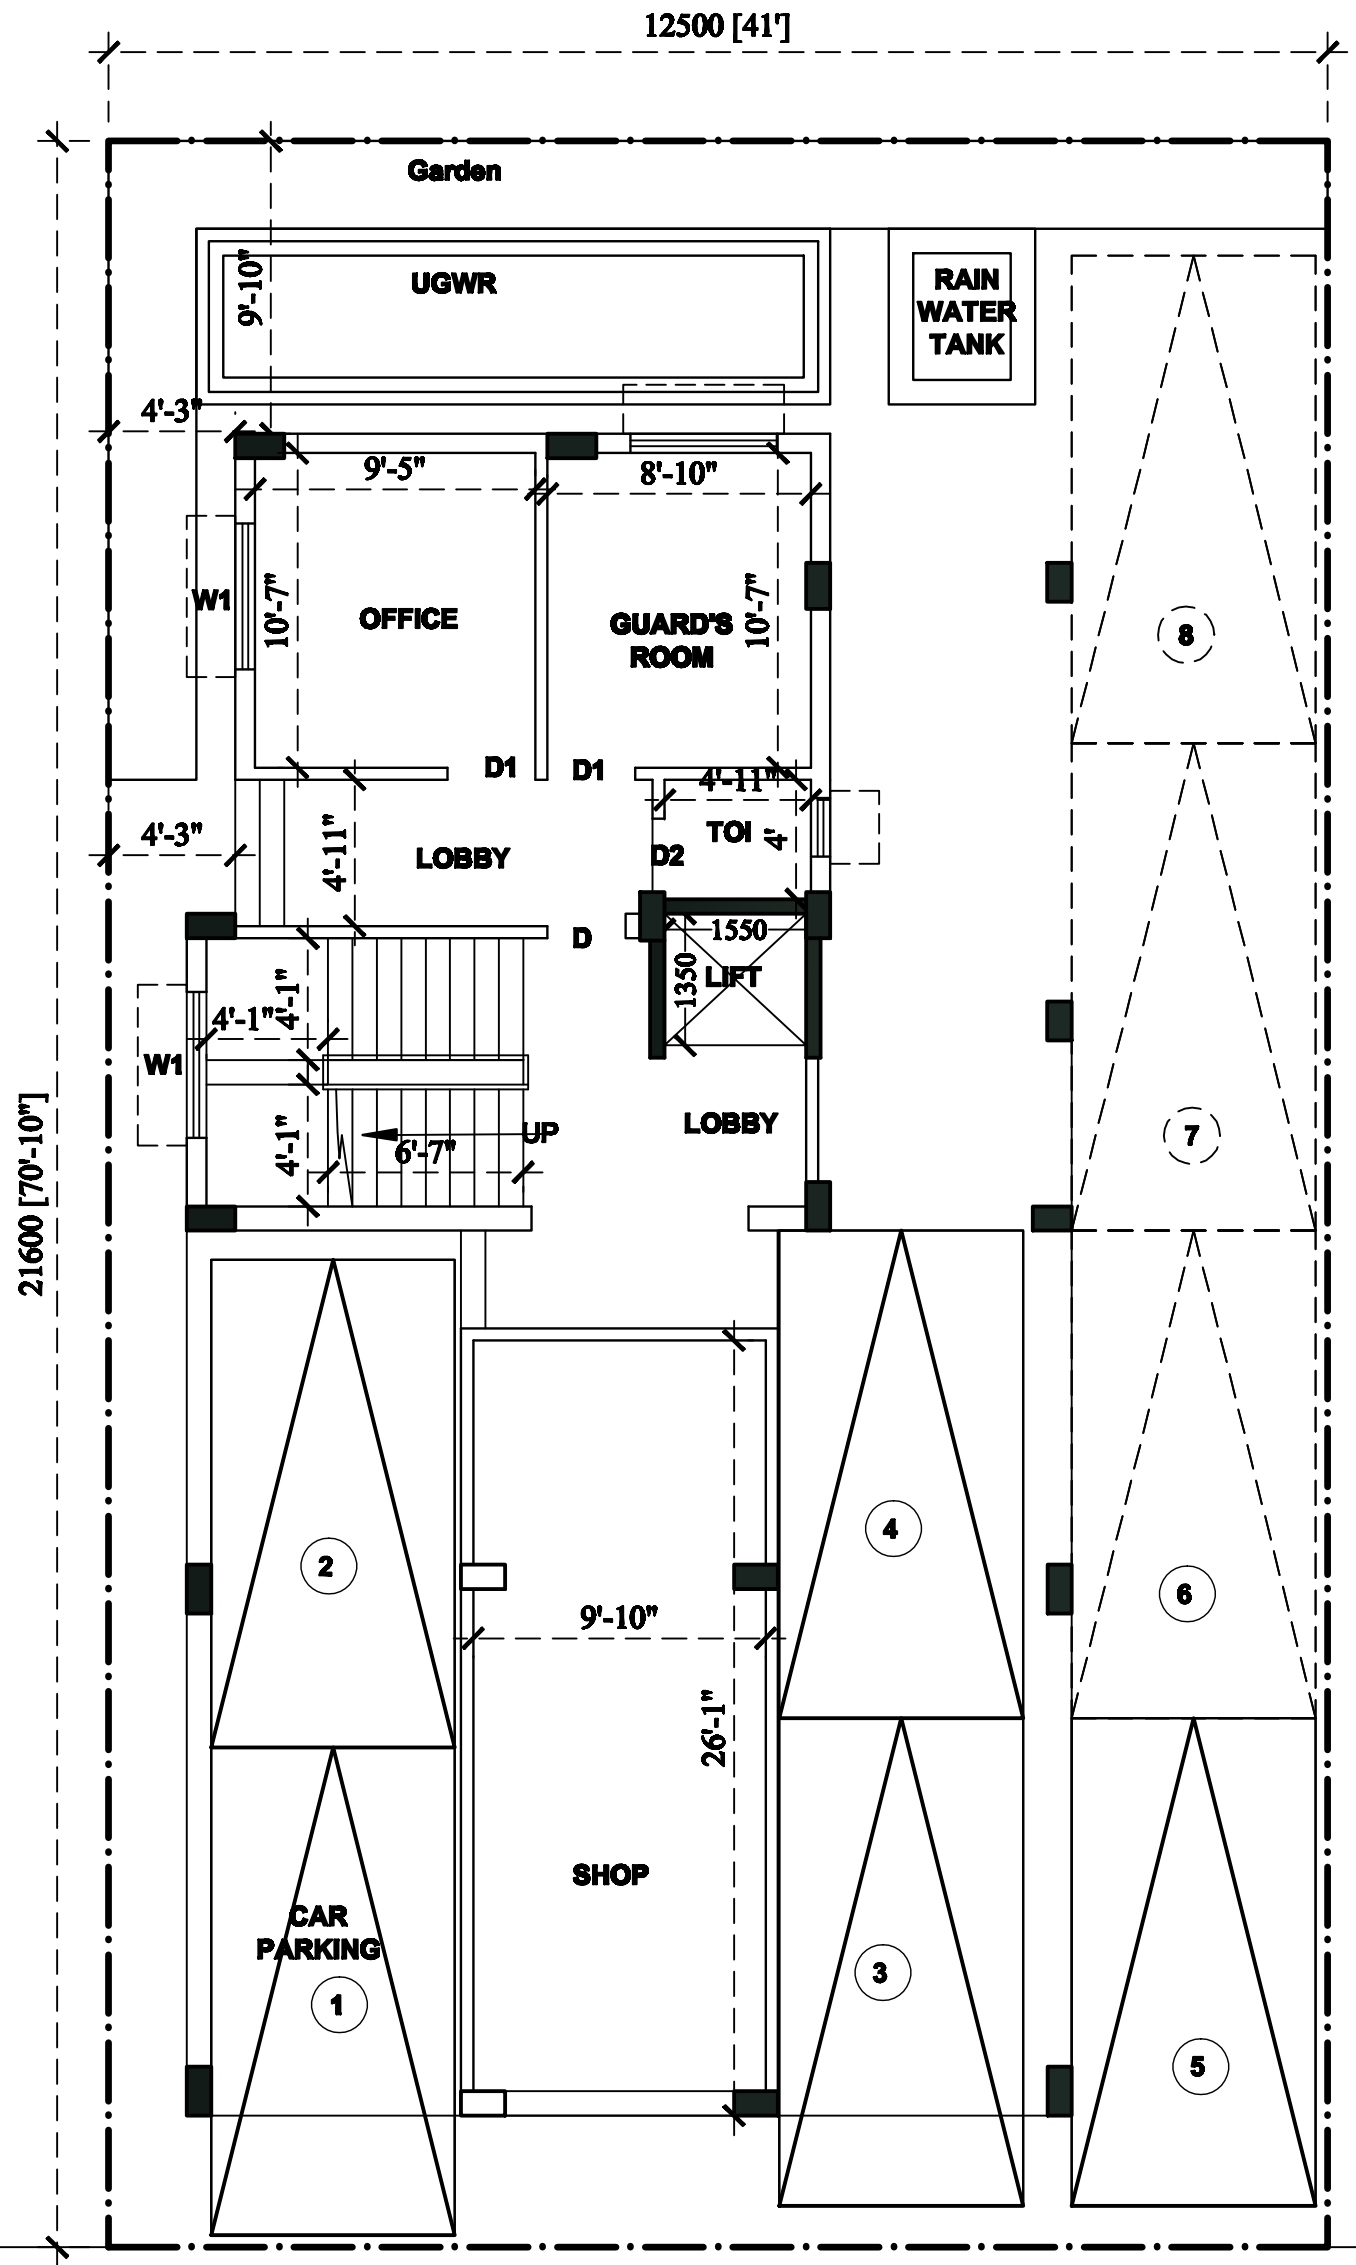

GROUND FLOOR PLAN

SCALE :- 1:100

R O A D

STREET NO.0266 (12 M. WIDE)

	BU AREA	SBU AREA
SHOP	= 189 SFT	= 236 SFT
OFFICE	= 324 SFT	= 405 SFT

PRIPOSED PLAN FOR G+4 RESIDENTIAL BUILDING AT CD-114, STREET NO-266, NEW TOWN, KOLKATA-700156

N